132 - 10' Panels
4 - 8' Panels
6 - 12' Panels
2 - 16' Panels

1 - Roping Chute
2 - Extensions
1 - L Section
1 - Stripping Chute

1 - 16' Gate
3 - 5' Gates

144 - Posts

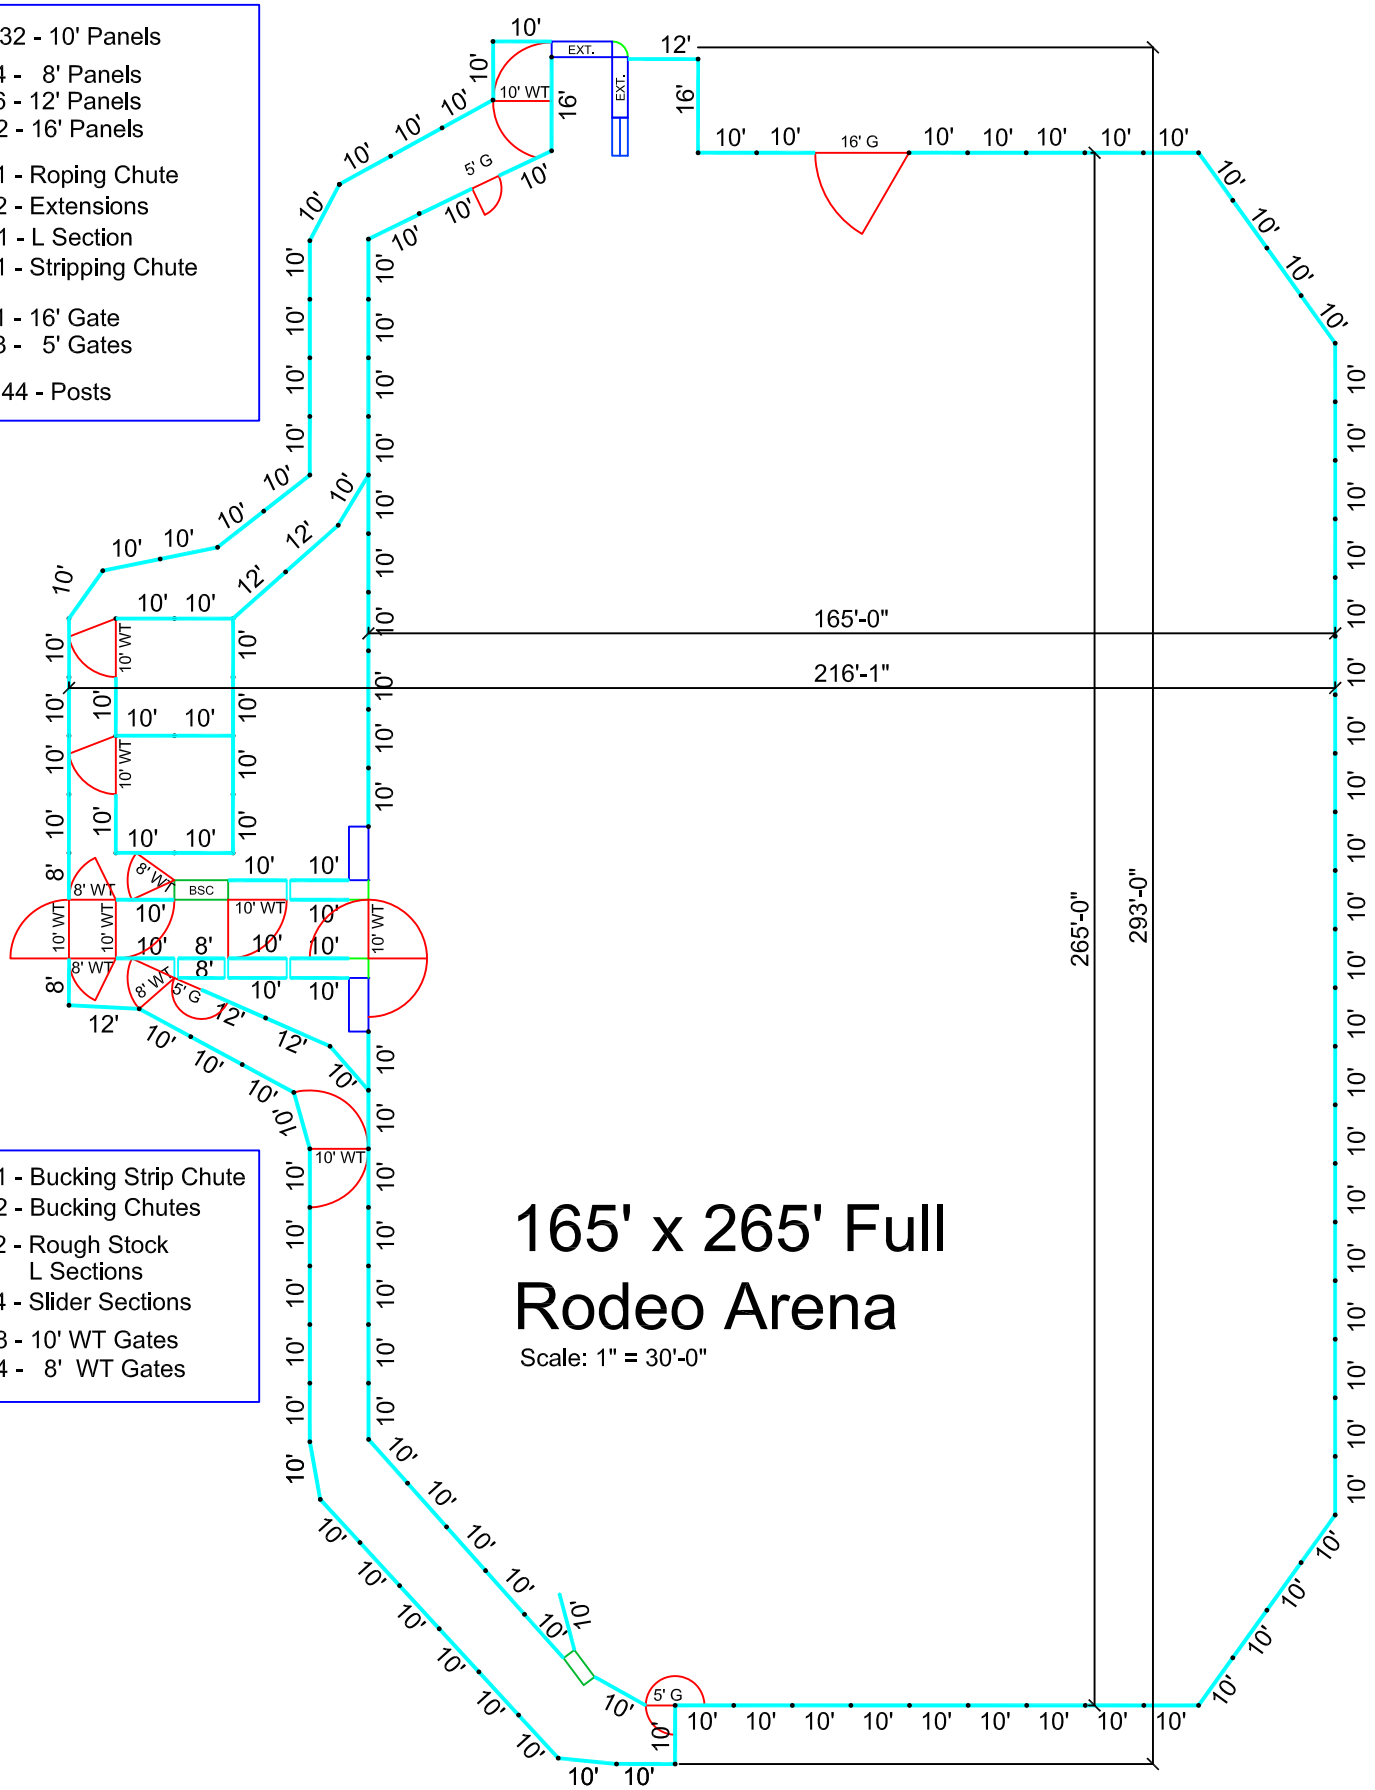

1 - Bucking Strip Chute
2 - Bucking Chutes
2 - Rough Stock L Sections
4 - Slider Sections
8 - 10' WT Gates
4 - 8' WT Gates

165' x 265' Full Rodeo Arena

Scale: 1" = 30'-0"

Red River Arenas

NAME

165'x265' FULL RODEO ARENA