79 - 12' Panels
1 - 16' Panels
1 - 14' Panels
27 - 10' Panels
2 - 8' Panel

3 - 1/2 L Sections

2 - 16' Gates
1 - 14' Gate
3 - 10' Gates
3 - 5' Gates
1 - 4' Gate

1 - Roping Chute
1 - Stripping Chute

4 - Sets of 10' Leadups
1 - Set of Head/Heel Boxes

1 - Heel Box
1 - Calf Roping Chute
2 - Calf Extensions
1 - Calf 90°-Section

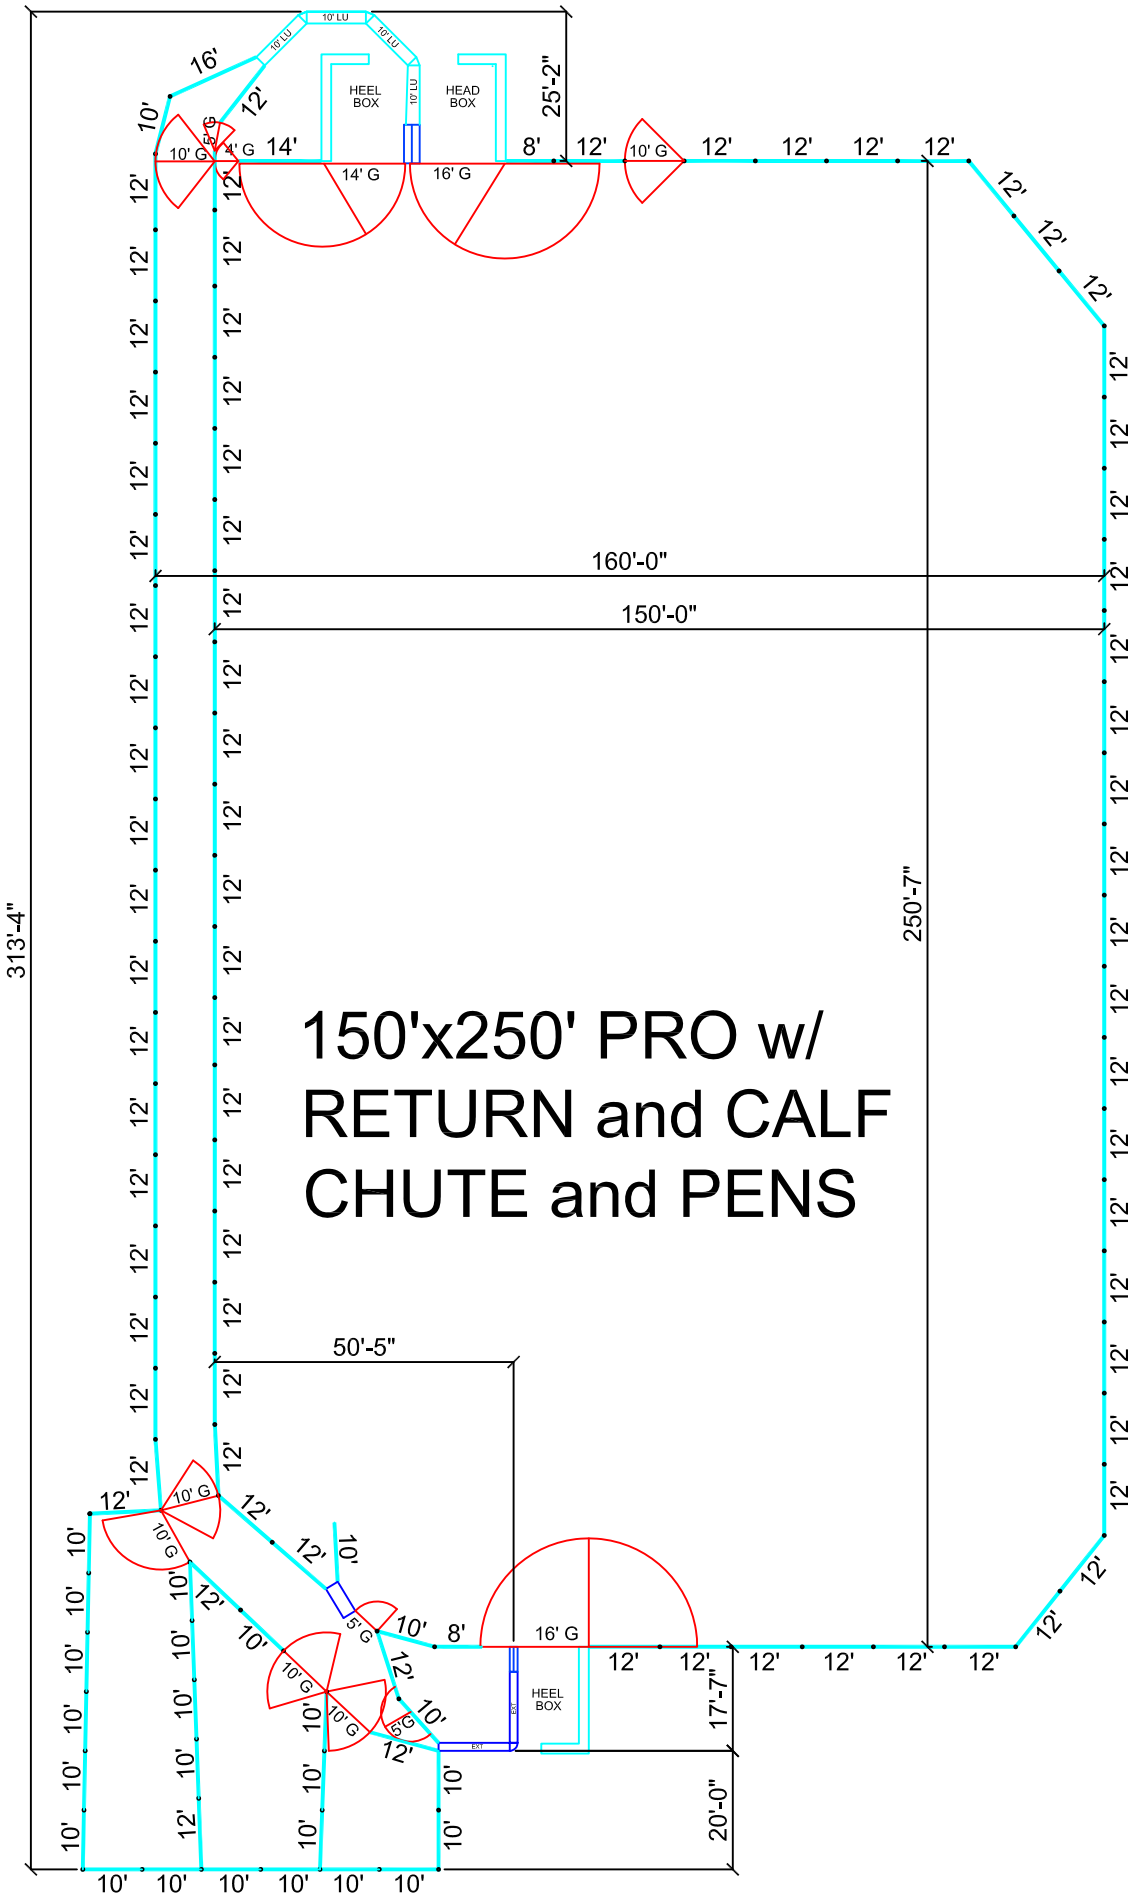

Red River Arenas	NAME: 150' x 250' PRO w/ CALF CHUTE and PENS	ID: C121