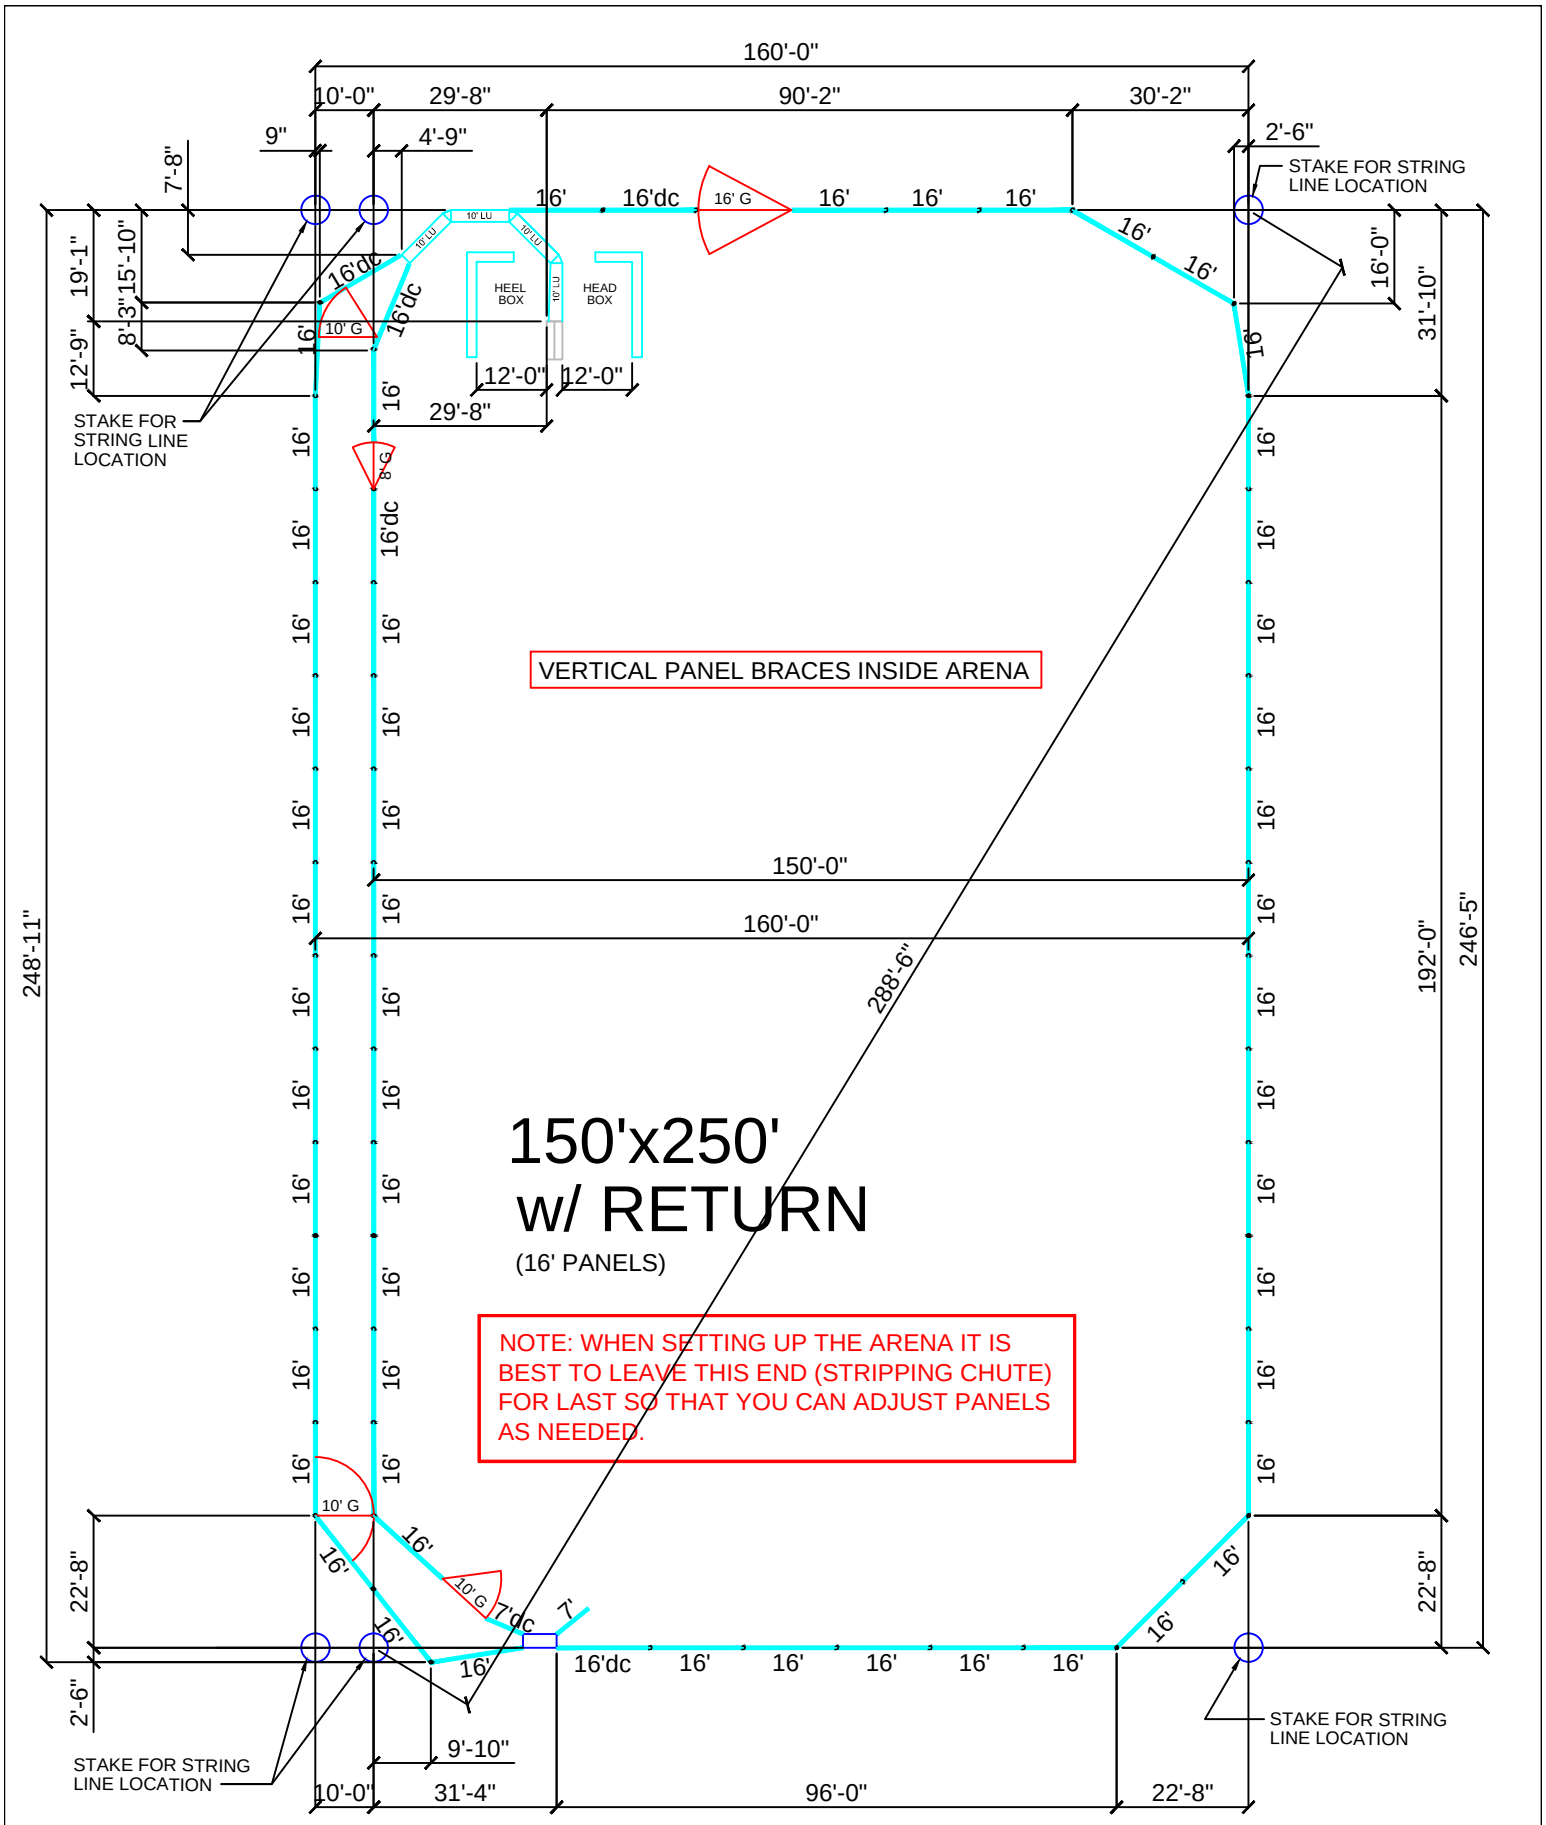

Red River Arenas	NAME 150'x250' TEAM ROPER PLUS