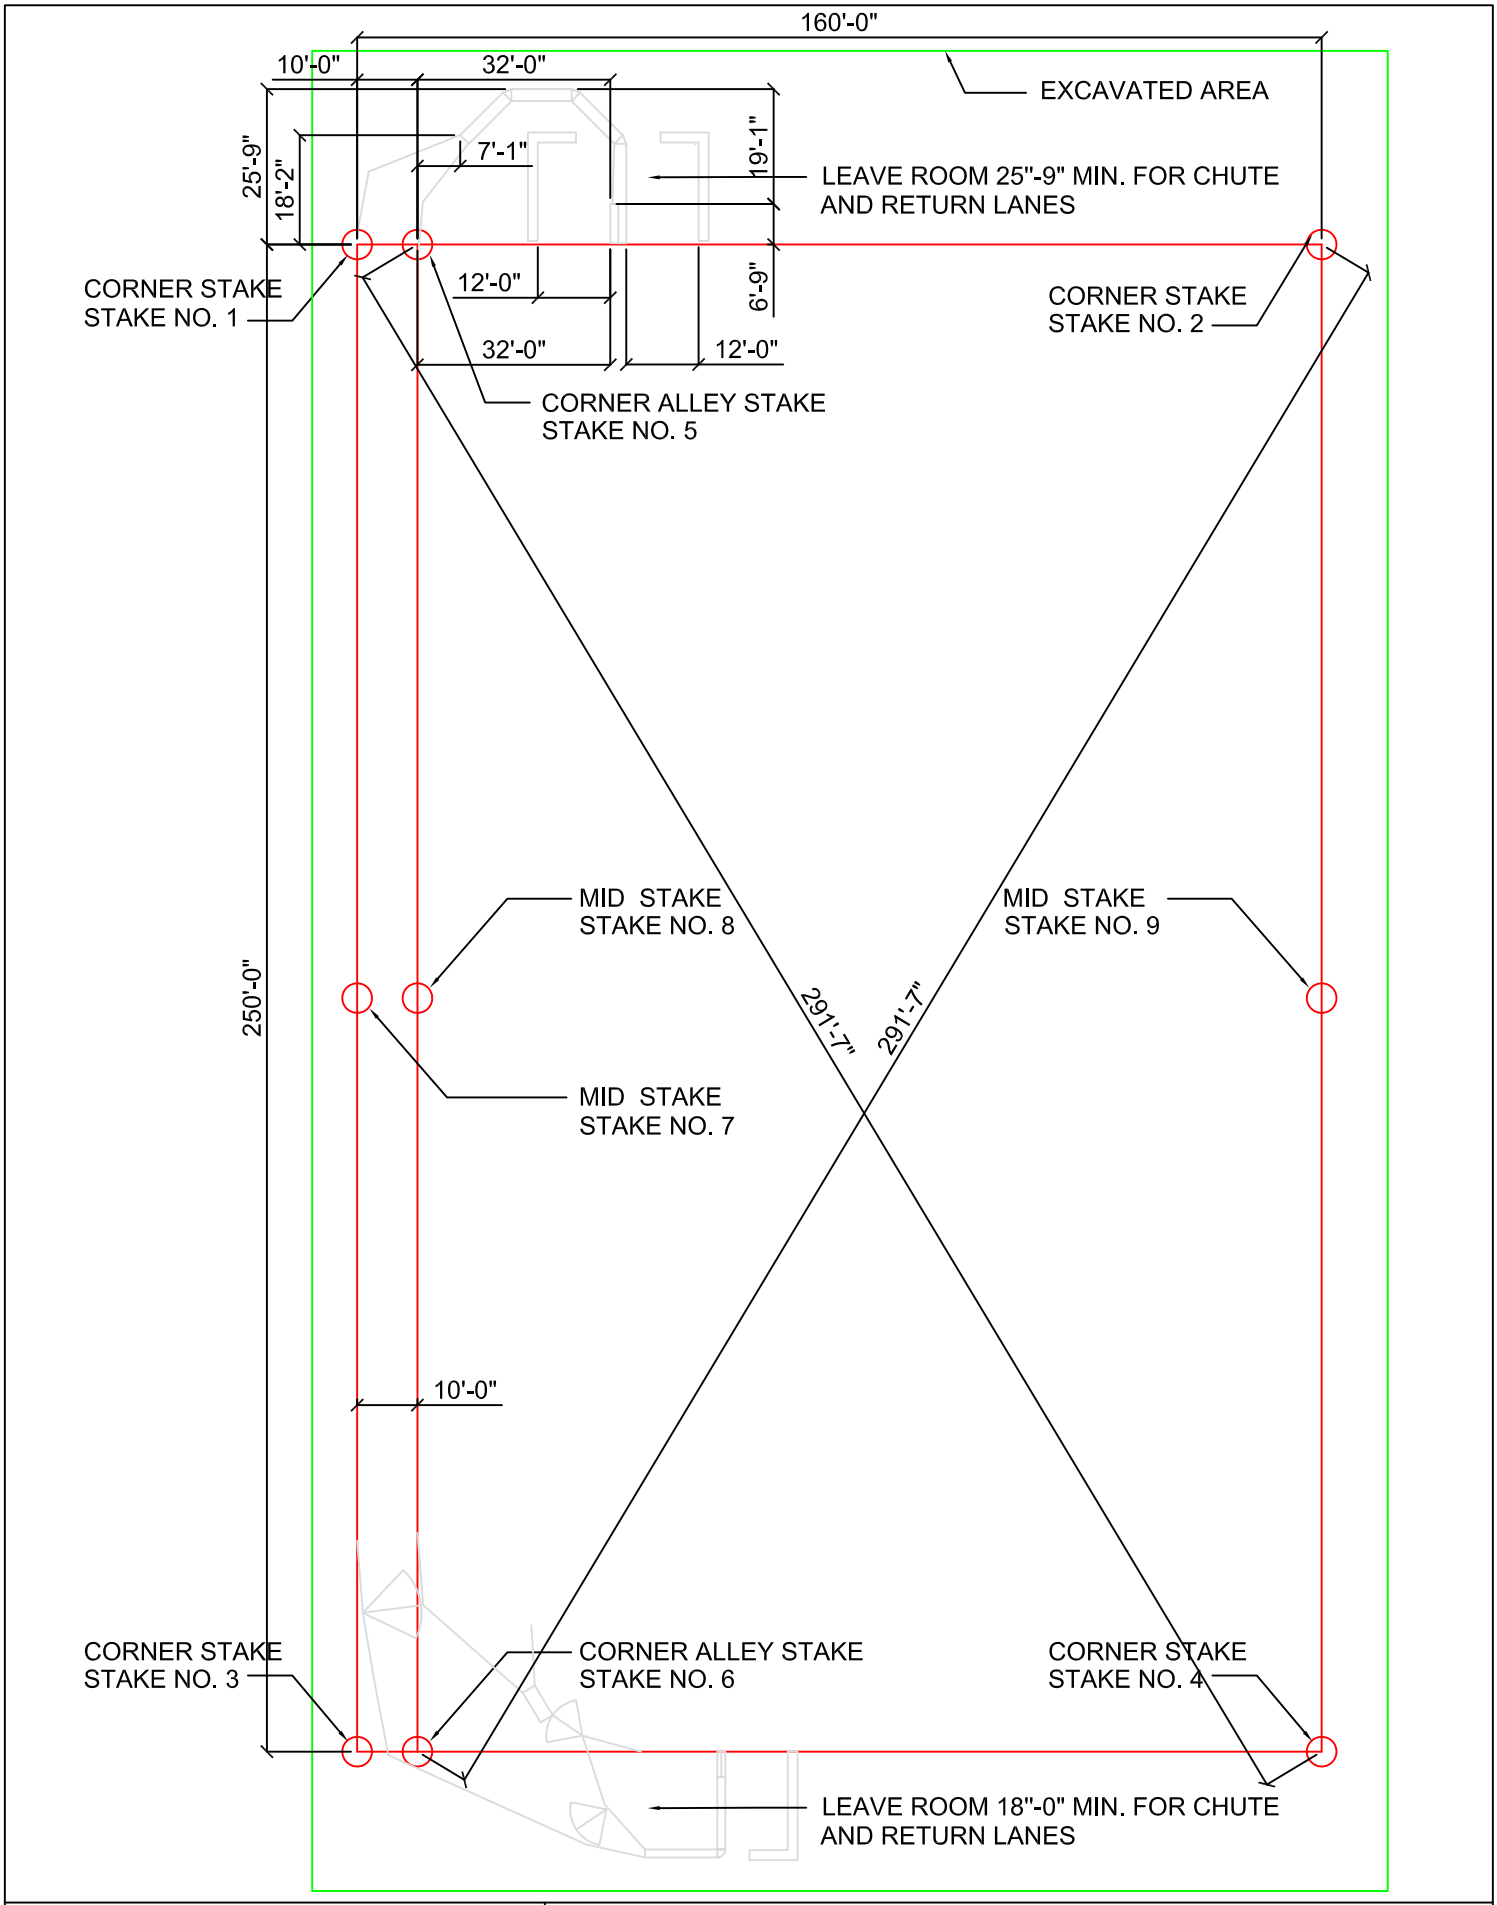

This drawing is the property of RedRiverArenas.com
RedRiverArenas does not authorize the reproduction or conveyance of any information contained herein without prior written permission.

EXCAVATION

REDRIVERARENAS.COM | PHONE : 1-325-625-1900

TUBE-S12-21