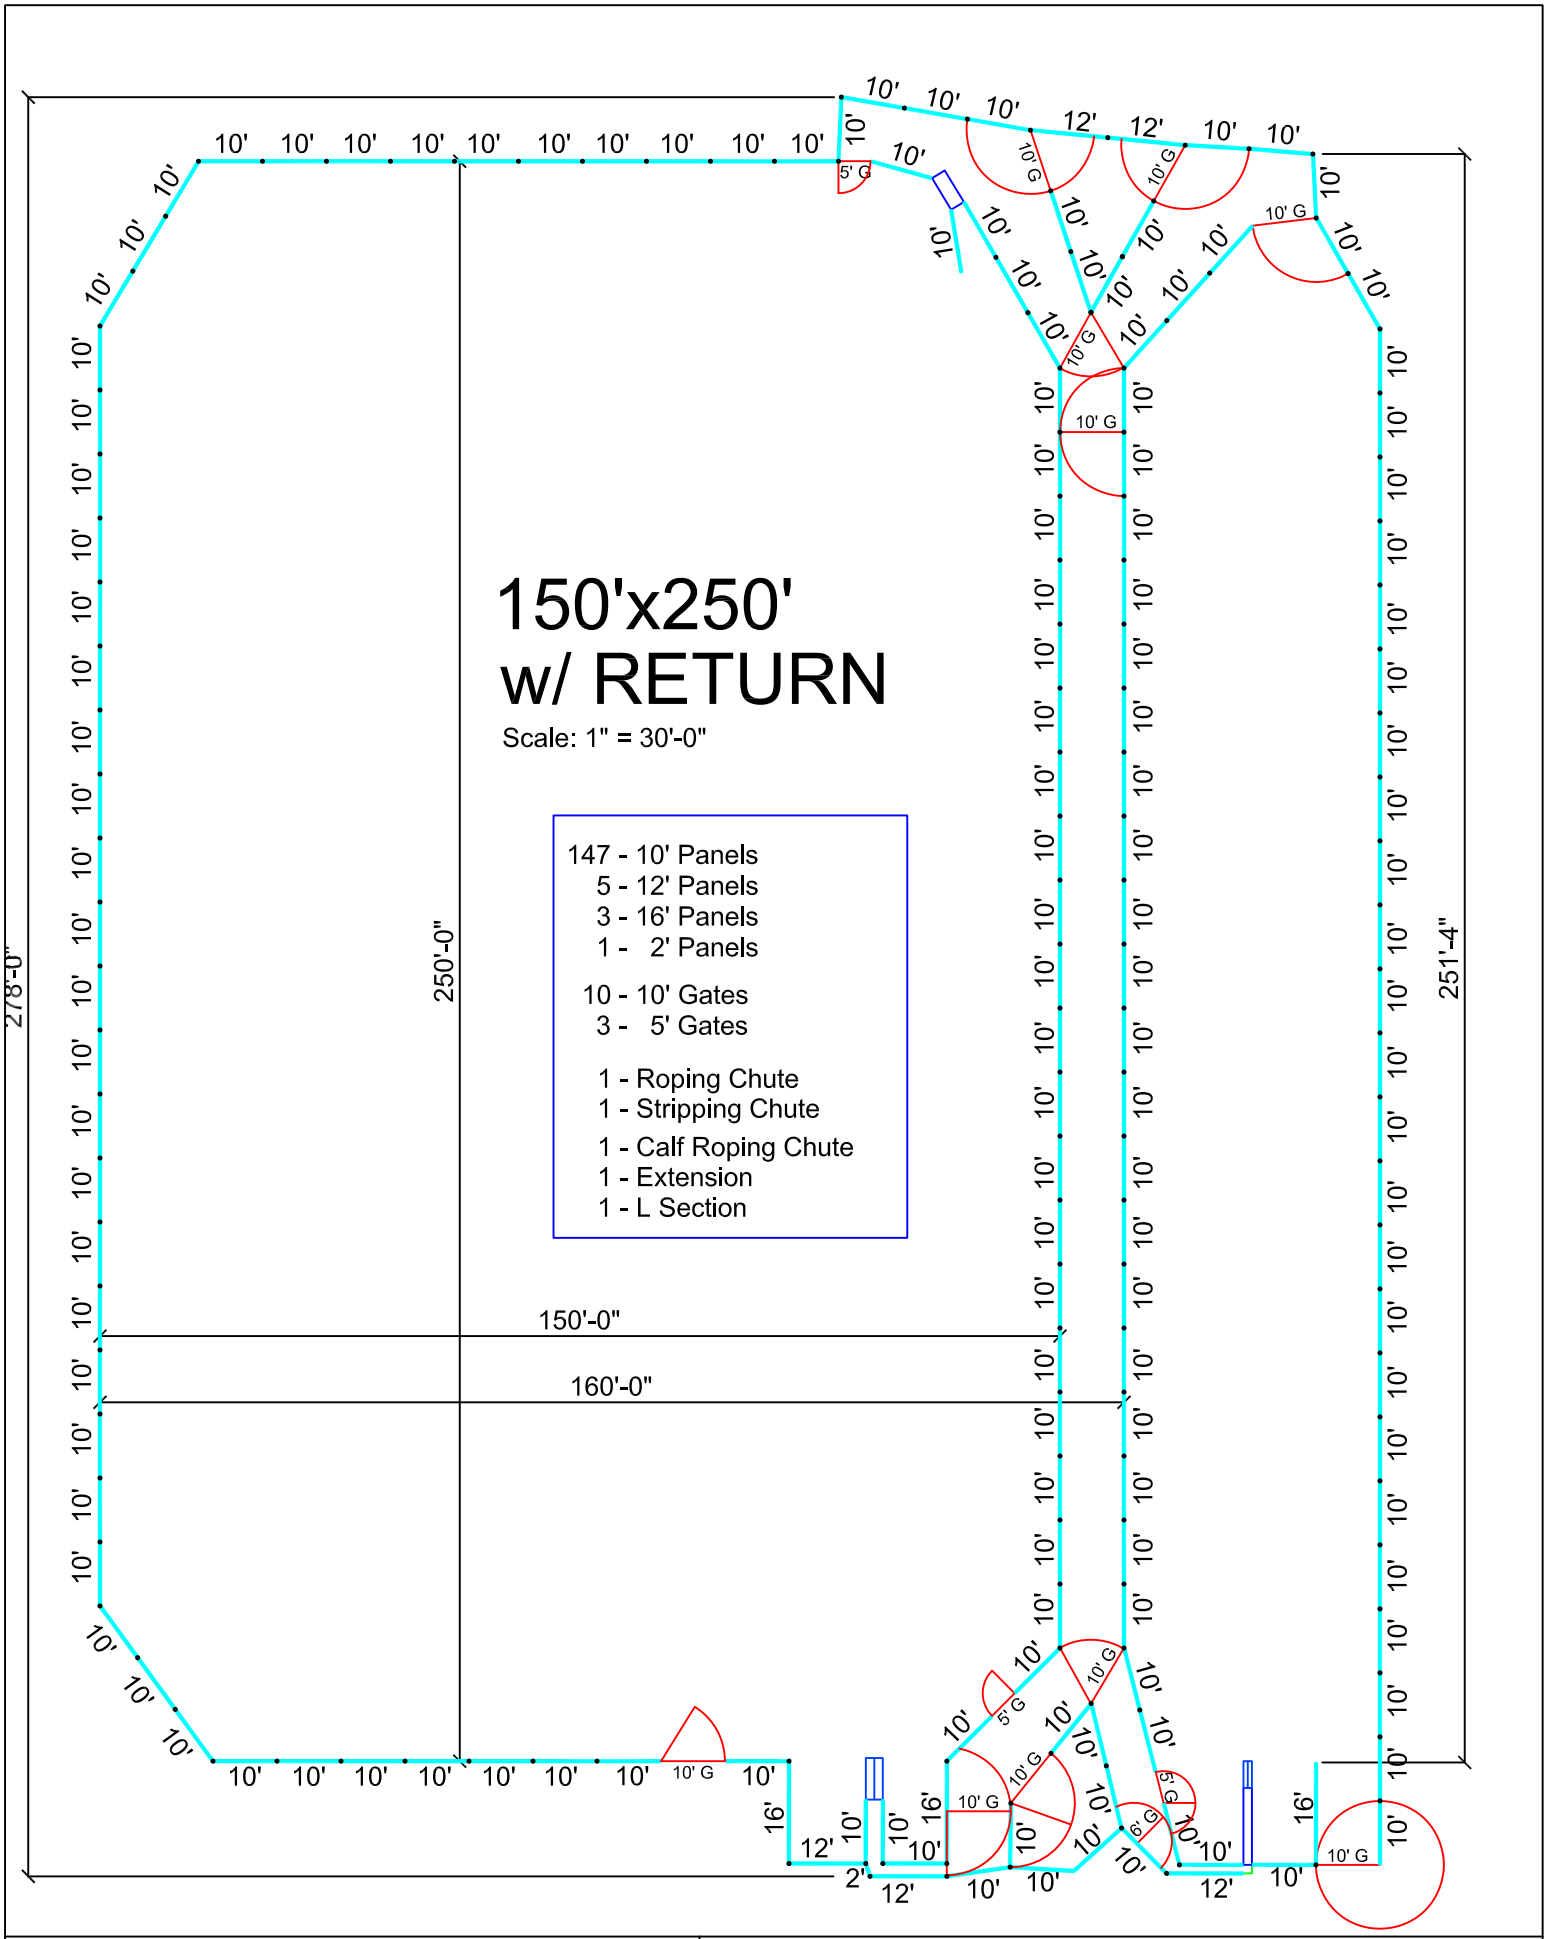

Red River Arenas	NAME 150'x250' w/ RETURN and CALF LANE