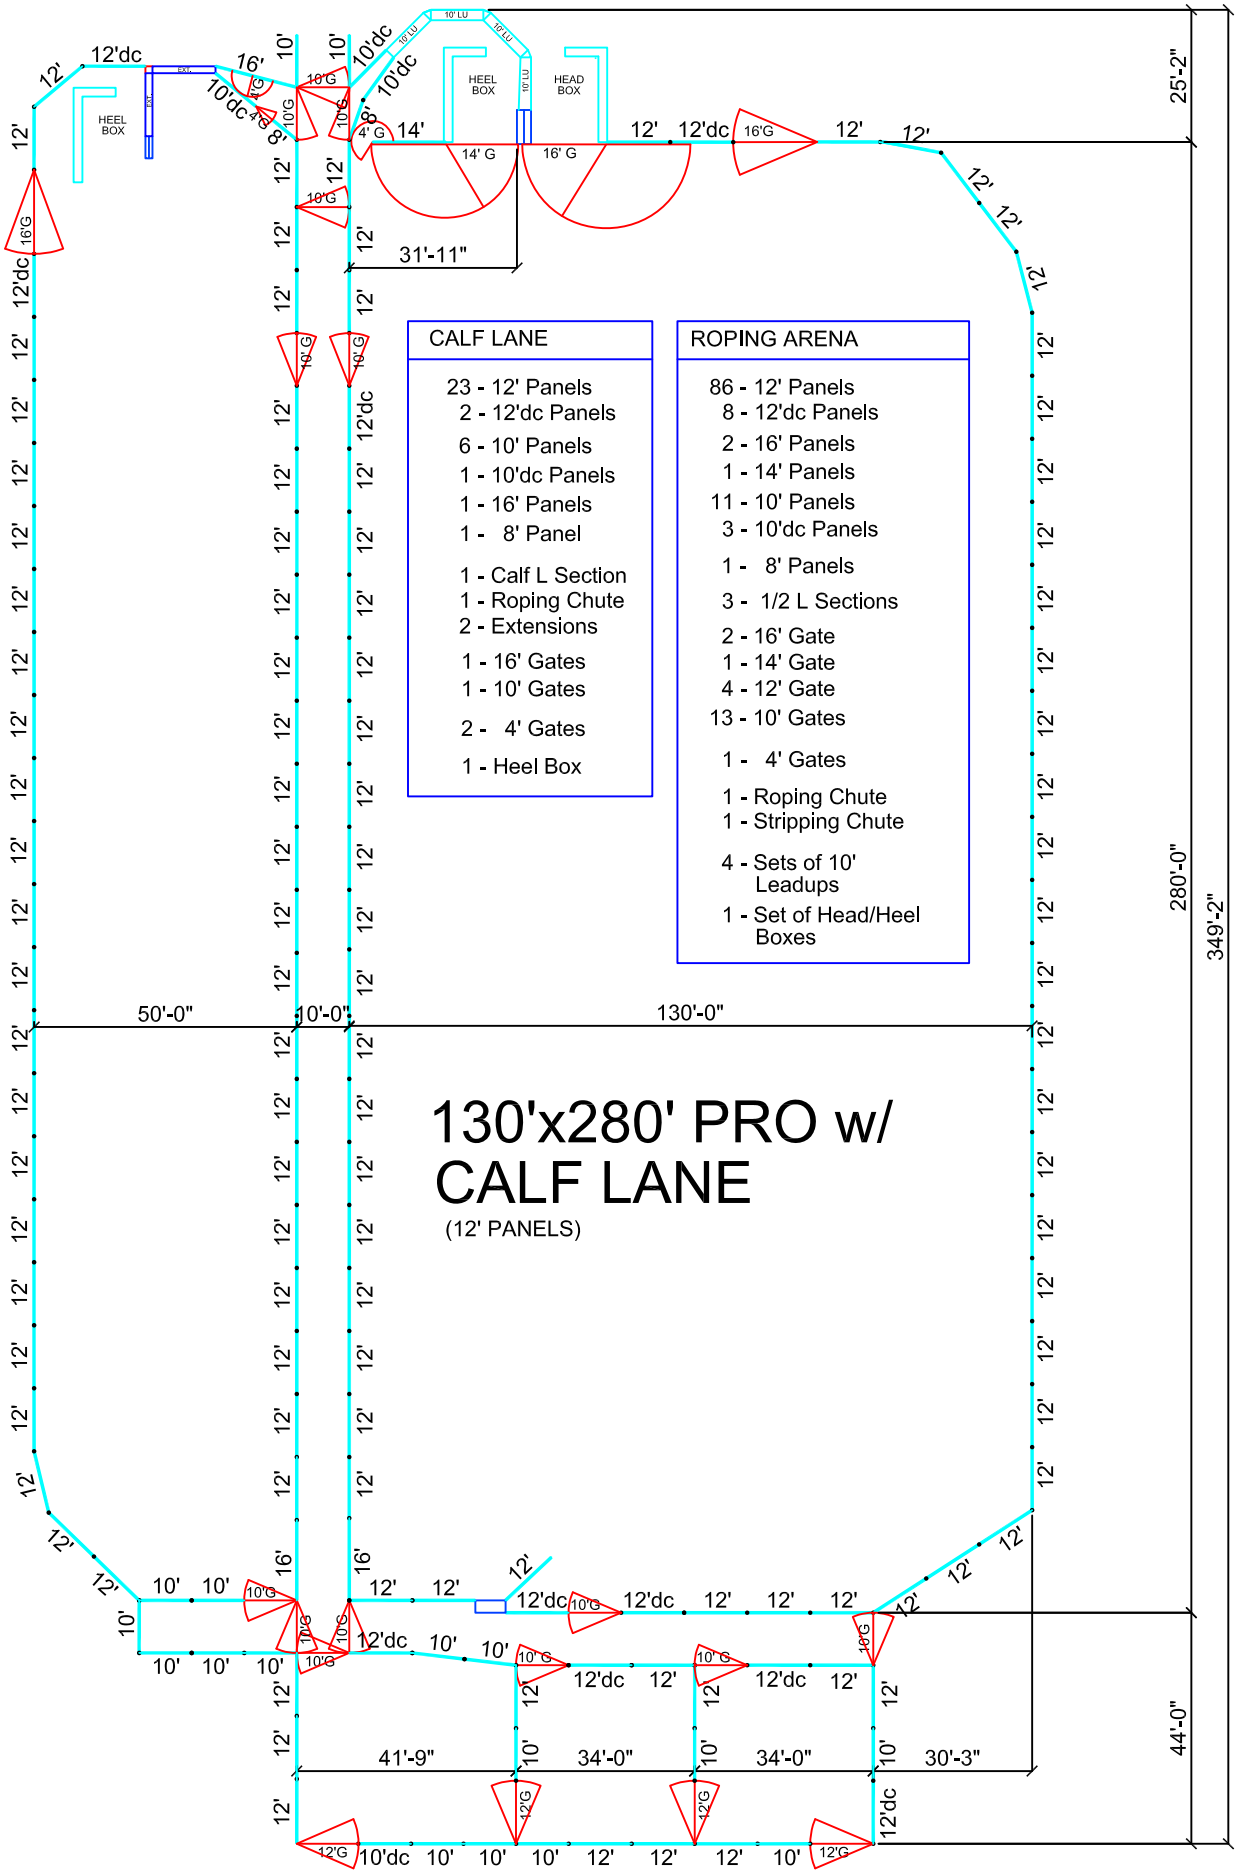

Red River Arenas	130'x280' TEAM ROPER PRO w/ CALF LANE	C147