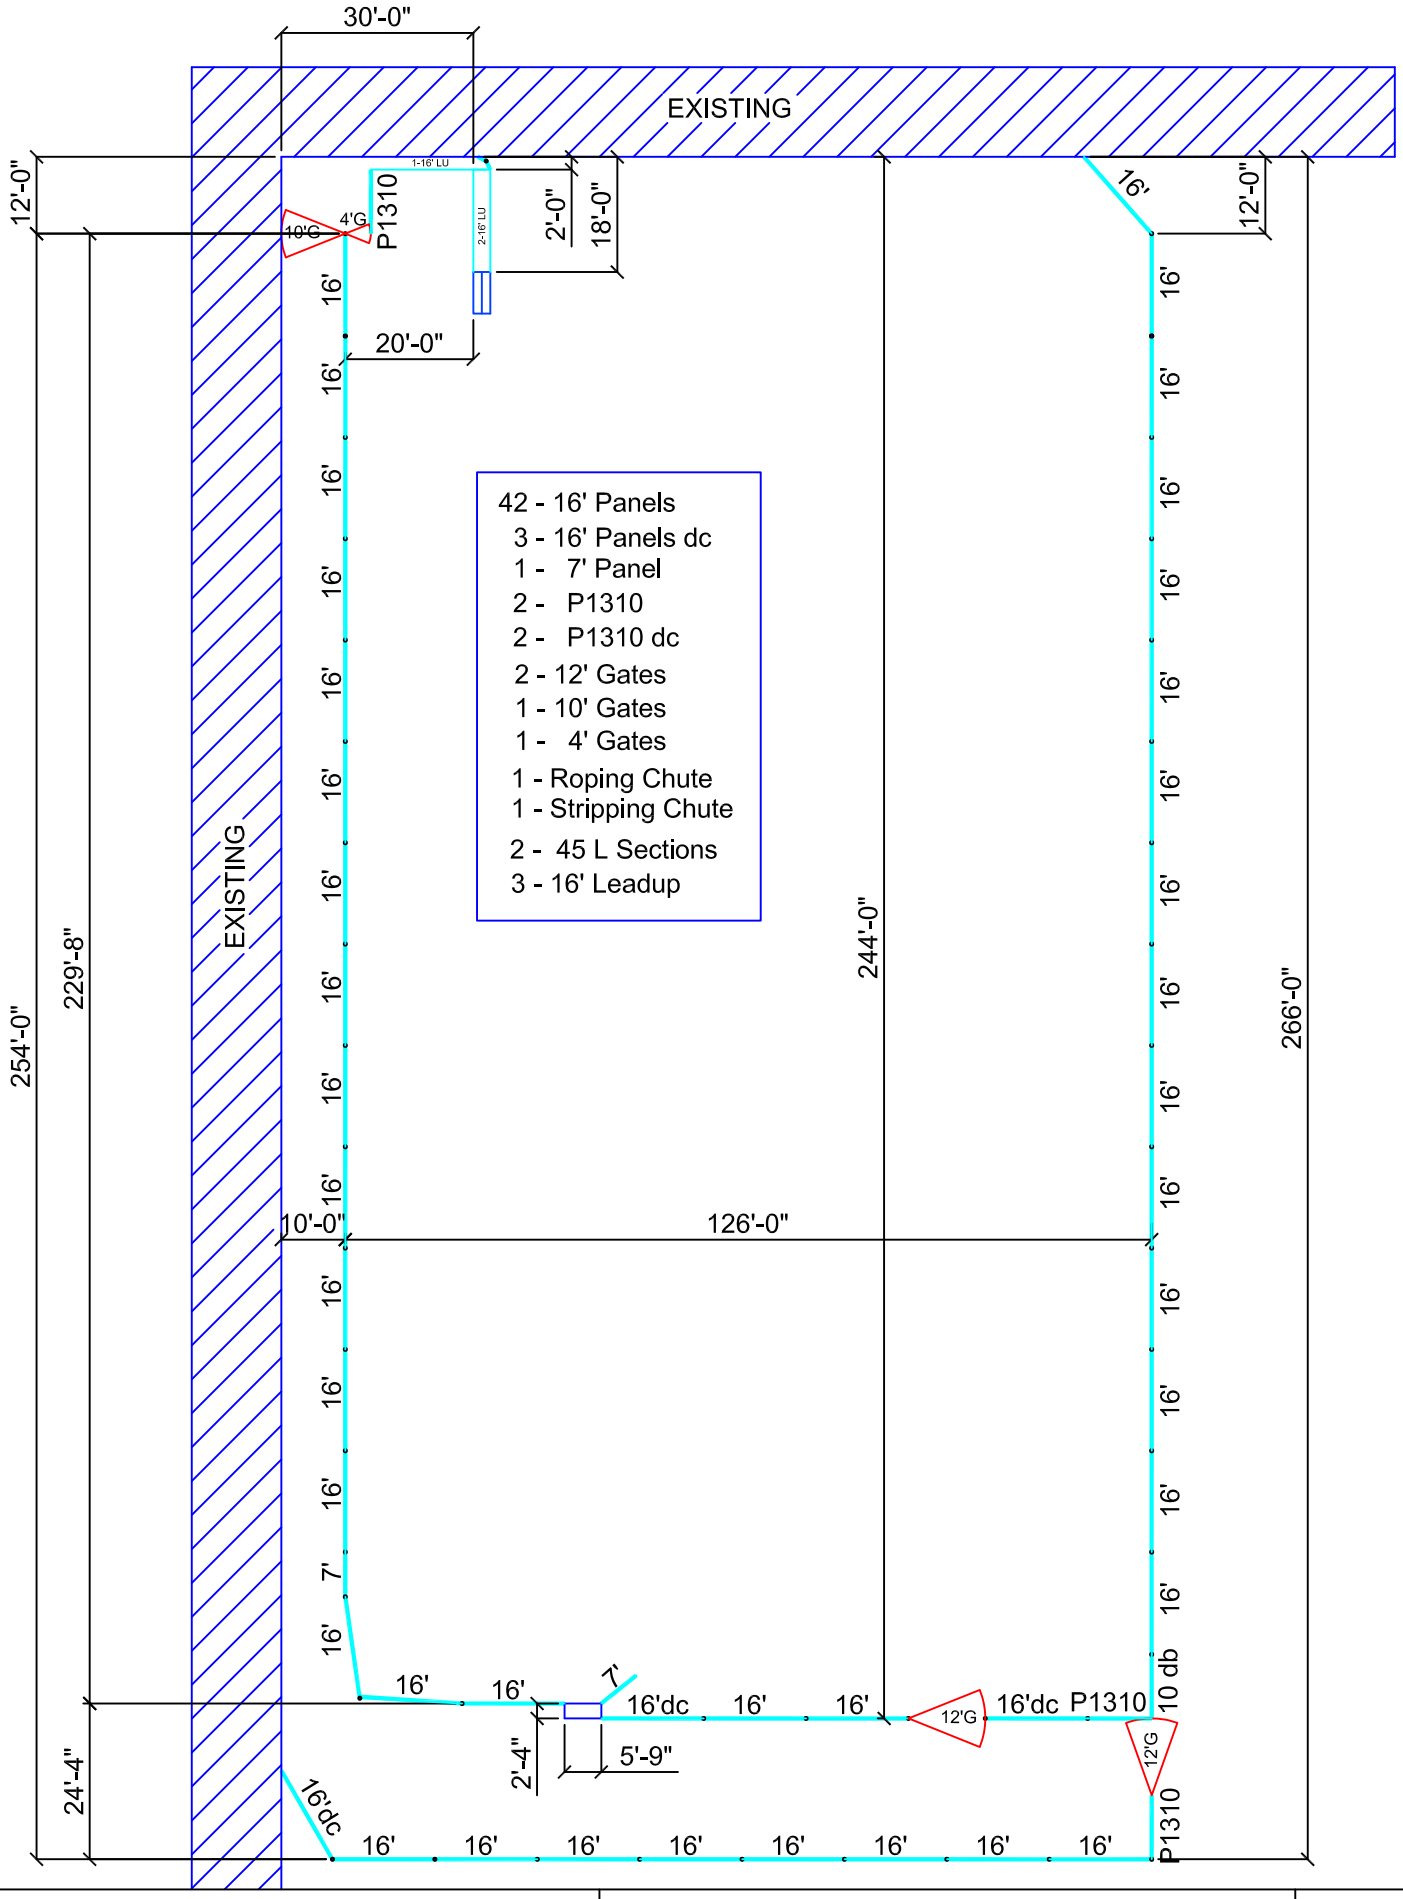

Red River Arenas	NAME ROPING ARENA 126'x244'	ID C151