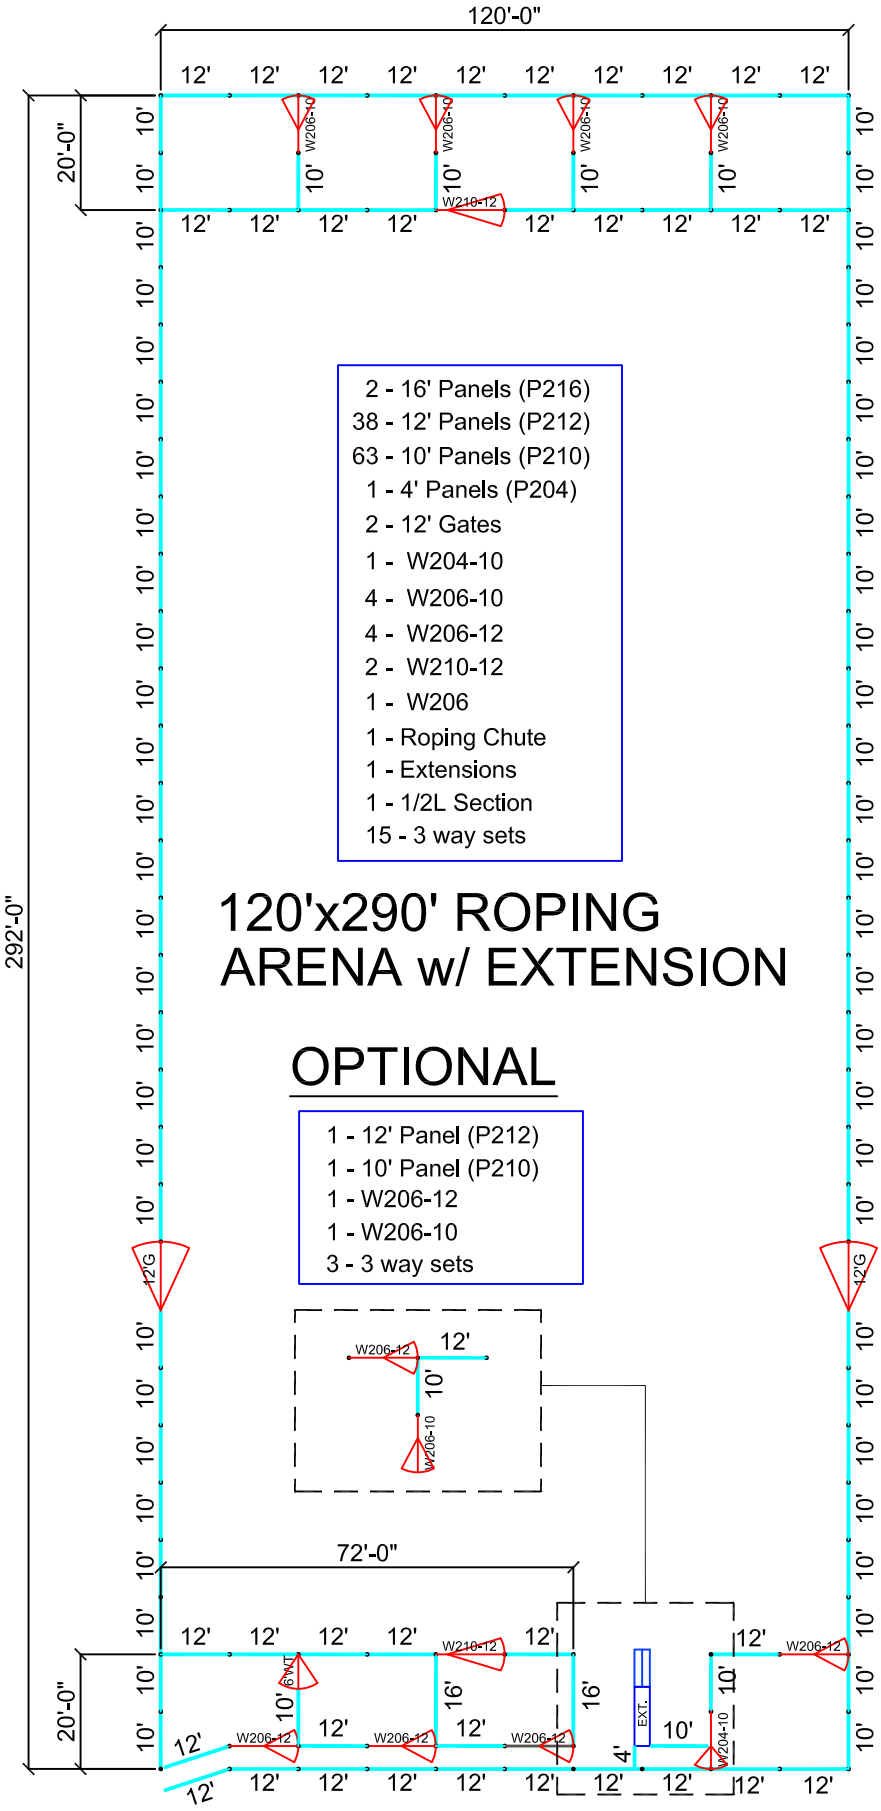

Red River Arenas	NAME 120' x 290' ROPING ARENA w/ EXT.	ID C169