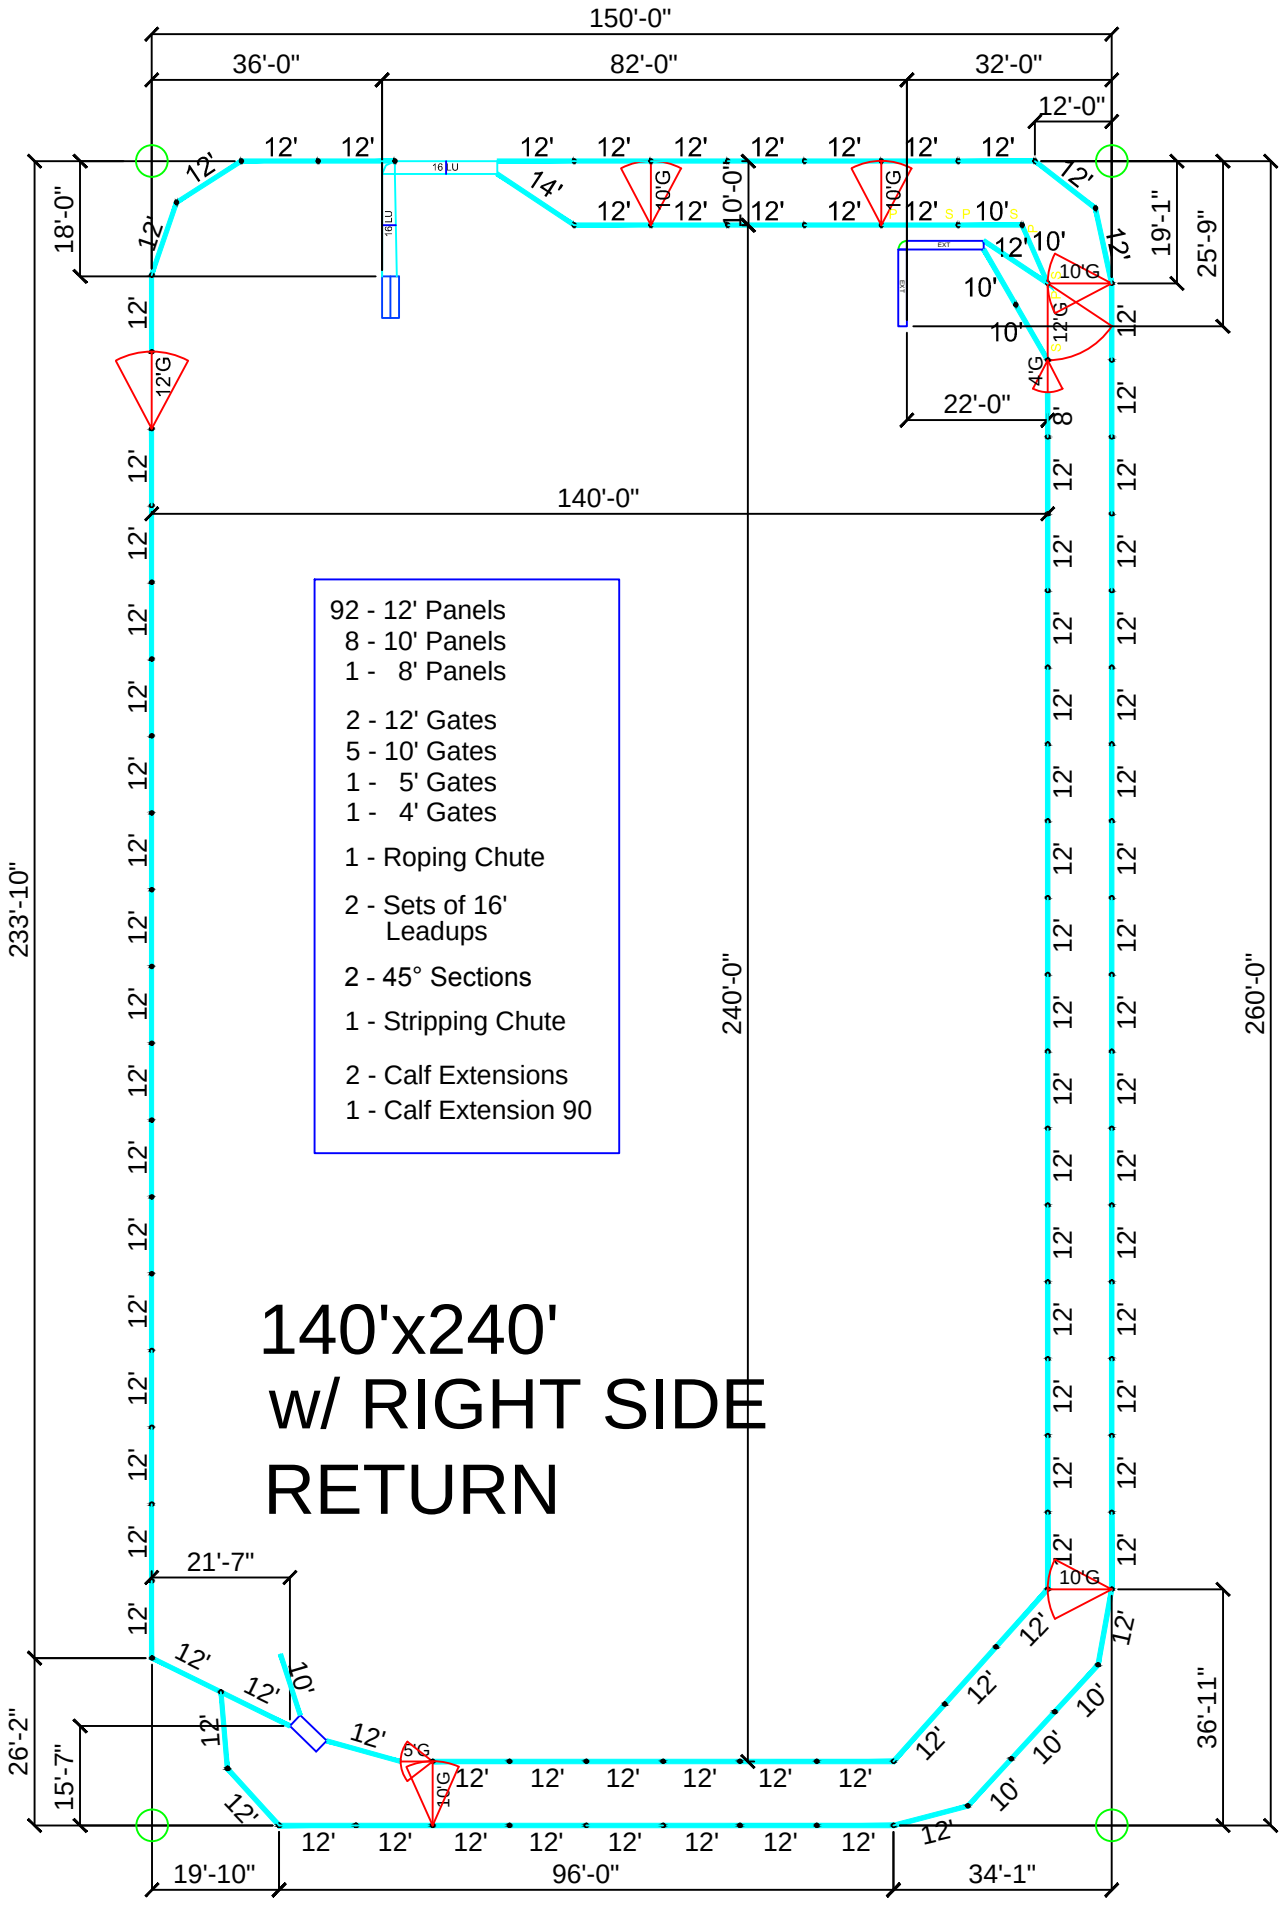

Red River Arenas	NAME 140' x 240' w/ RIGHT SIDE RETURN	ID C192