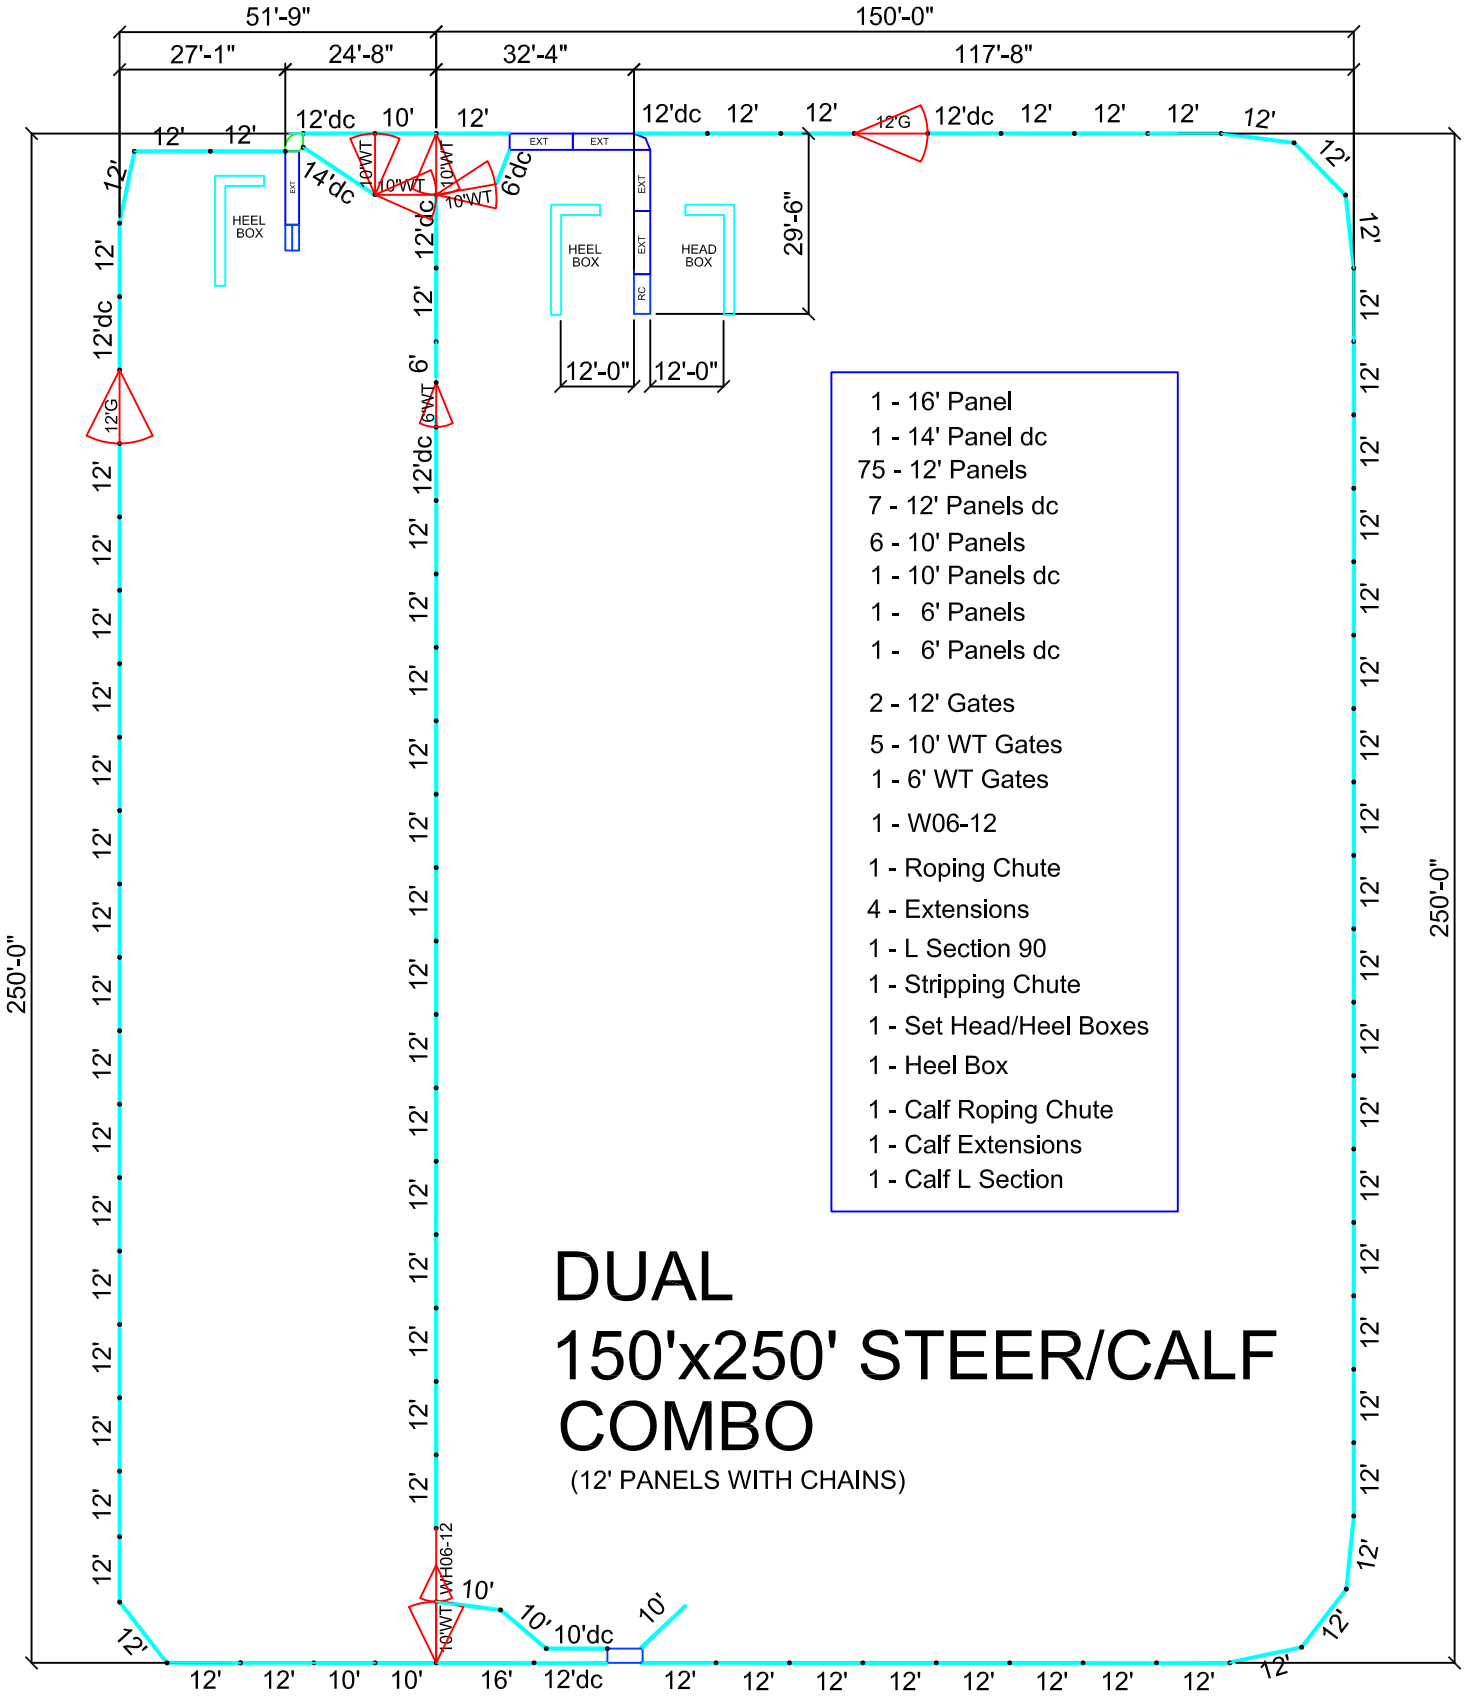

DUAL 150'x250' STEER/CALF COMBO

(12' PANELS WITH CHAINS)

This drawing is the property of RedRiverArenas.com
RedRiverArenas does not authorize the reproduction or conveyance of any information contained herein without prior written permission.

DUAL 150' X 250' STEER/CALF COMBO

REDRIVERARENAS.COM | PHONE : 1-325-625-1900 | TUBE-S12-22