59 - 16' Panels
3 - 16' Panels dc
2 - 12' Panels dc
1 - 10' Panels
2 - 6' Panels

1 - 16' Gates
2 - 10' Gates
2 - 6' Gates

1 - Roping Chute
1 - Stripping Chute

2 - Sets of 16' Leadups

1 - LSection90-LU

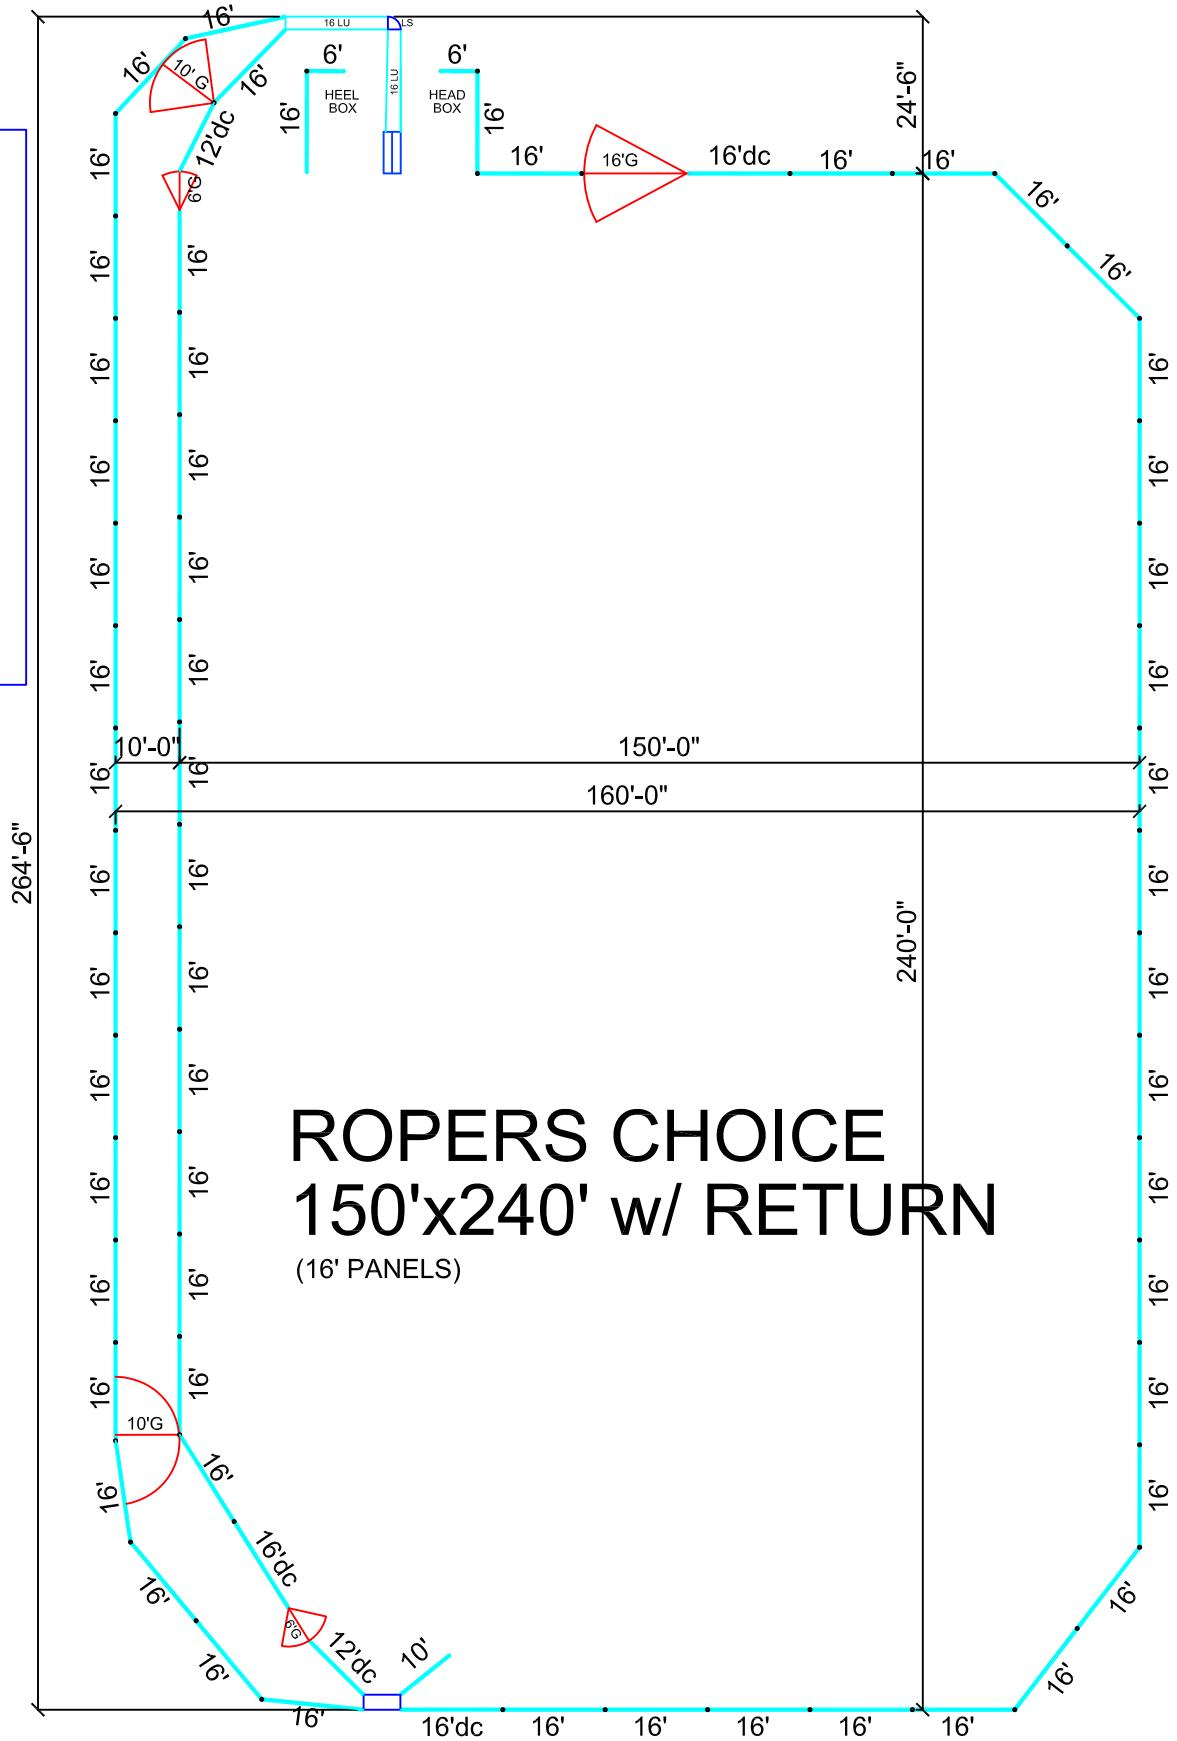

REV - 01/18/2020

This drawing is the property of RedRiverArenas.com
RedRiverArenas does not authorize the reproduction or conveyance of any information contained herein without prior written permission.

150'x240' ROPERS CHOICE w/ RETURN

REDRIVERARENAS.COM | PHONE : 1-325-625-1900 | TUBE-S16-00