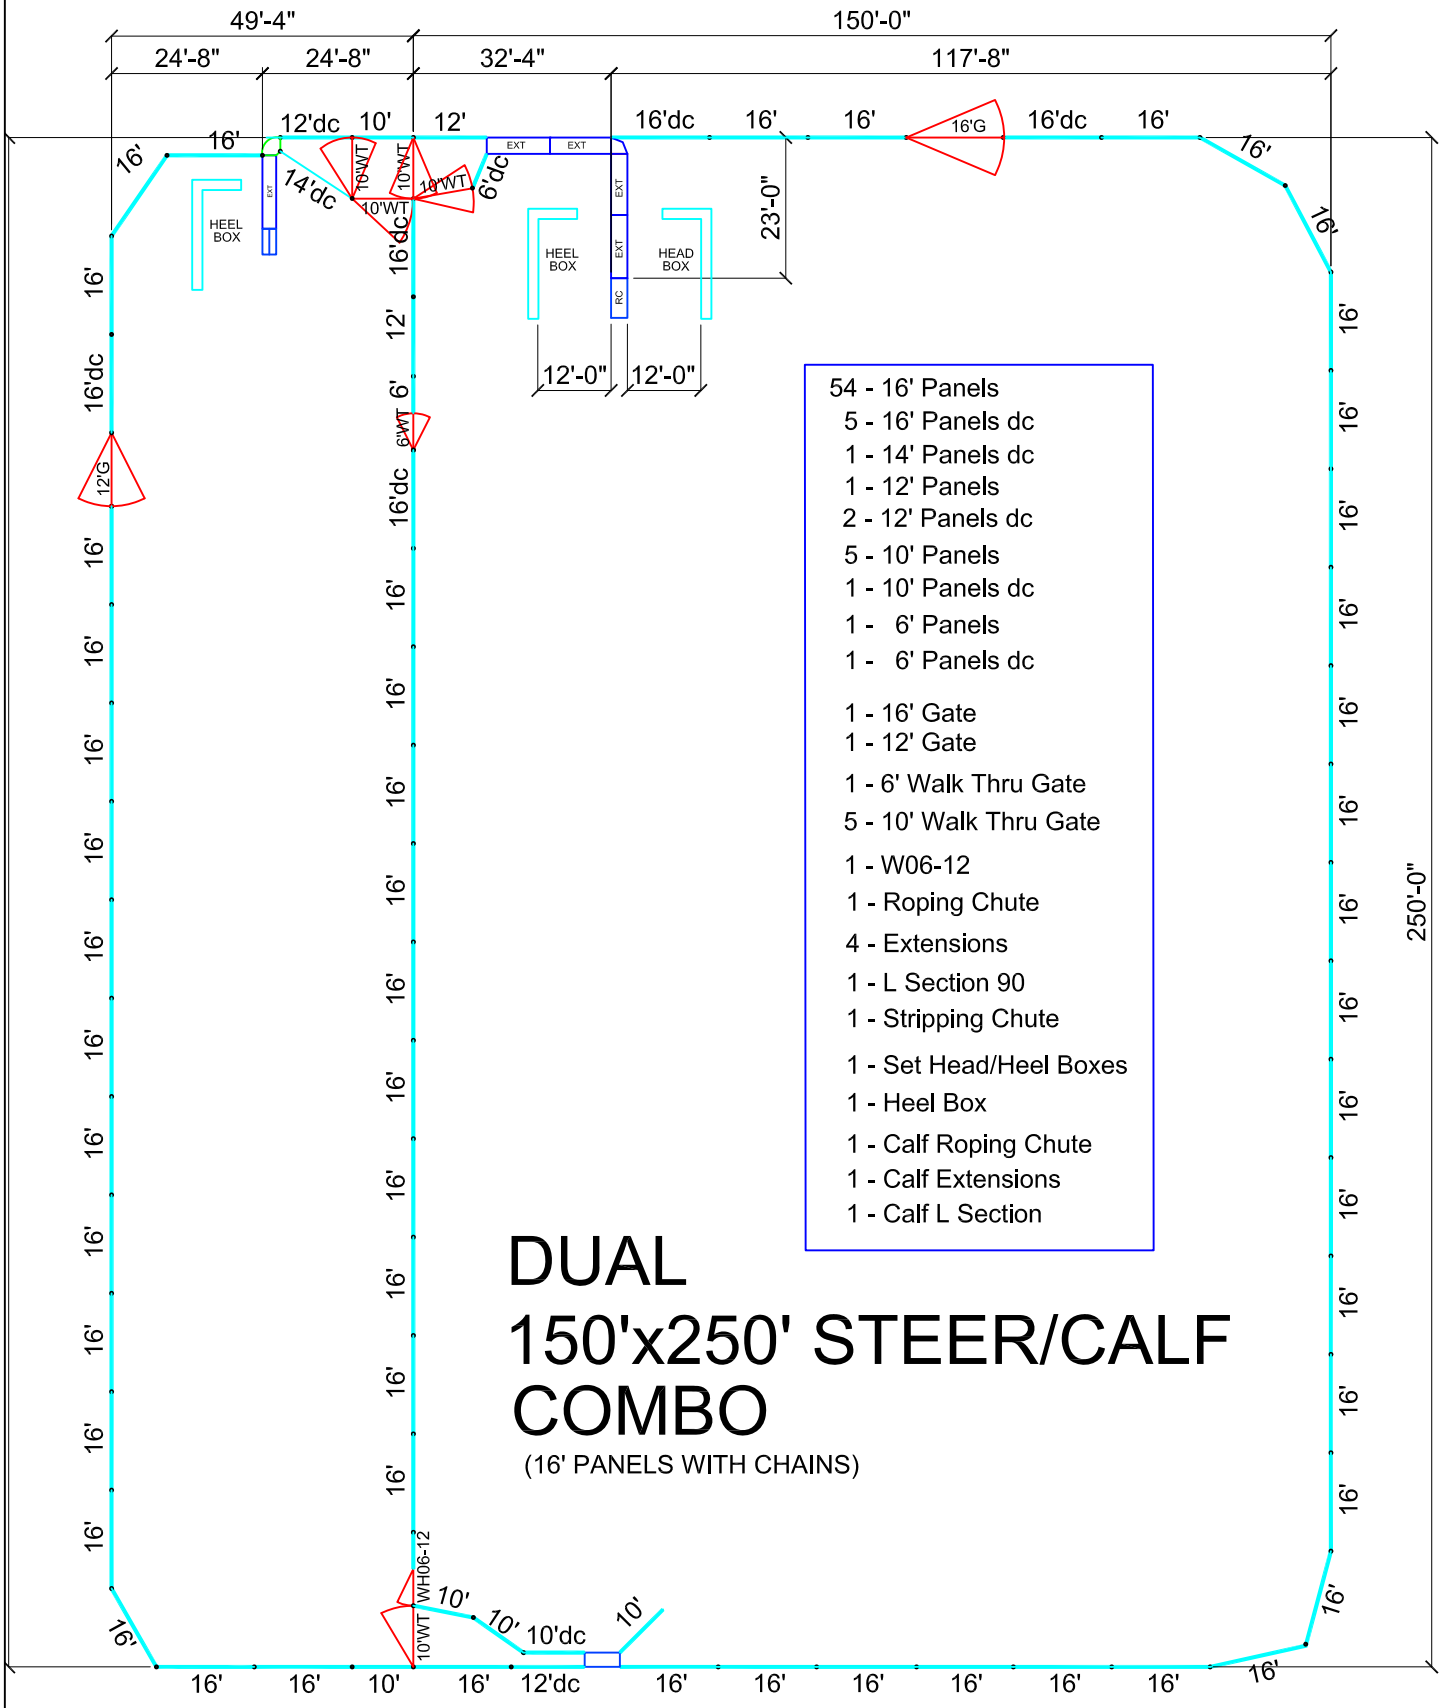

54 - 16' Panels
5 - 16' Panels dc
1 - 14' Panels dc
1 - 12' Panels
2 - 12' Panels dc
5 - 10' Panels
1 - 10' Panels dc
1 - 6' Panels
1 - 6' Panels dc

1 - 16' Gate
1 - 12' Gate
1 - 6' Walk Thru Gate
5 - 10' Walk Thru Gate
1 - W06-12
1 - Roping Chute
4 - Extensions
1 - L Section 90
1 - Stripping Chute
1 - Set Head/Heel Boxes
1 - Heel Box
1 - Calf Roping Chute
1 - Calf Extensions
1 - Calf L Section

DUAL 150'x250' STEER/CALF COMBO

(16' PANELS WITH CHAINS)

This drawing is the property of RedRiverArenas.com
RedRiverArenas does not authorize the reproduction or conveyance of any information contained herein without prior written permission.

DUAL 150' X 250' STEER/CALF COMBO

REDRIVERARENAS.COM | PHONE : 1-325-625-1900

TUBE-S16-22